Returned for Correction - Returned: 12/02/2011

20 SINGLE TIER LOCKERS CALLED FOR ON DESIGN DRAWINGS

IS THE LOCATION OF THESE ELECTRICAL PANELS APPROVED BY THE CBO?

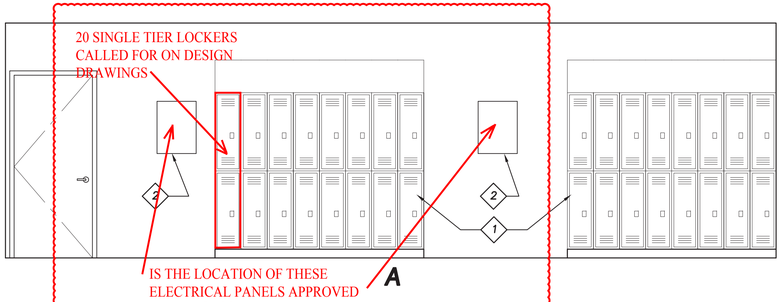

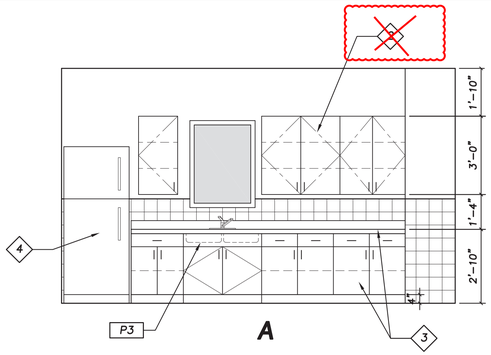

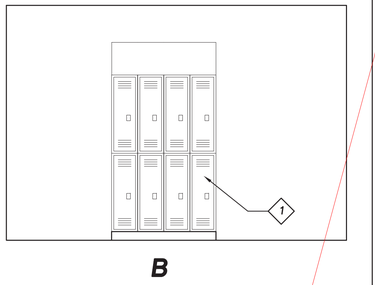

INT. ELEVATIONS-BREAK RM 204 — SCALE: 3/8"=1'-0" — 4

(E) INSTR. SHOP 108 — SCALE: 3/8"=1'-0" — 3

Please verify this arrangement meets minimal code requirements

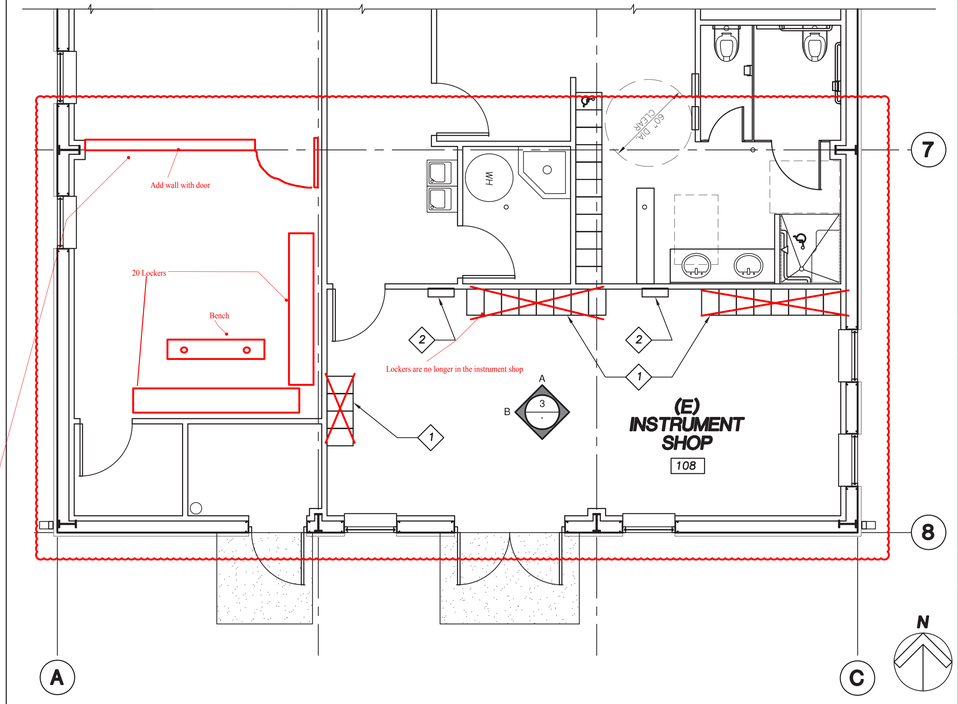

EXISTING BUILDING ENLARGED FLOOR PLAN — SCALE: 1/4"=1'-0" — 1

KEYNOTES

SPEC CALLS FOR 15"W x 18"D x 72"H SINGLE TIER

1. TWENTY (20) NEW 12" WIDE–2 TIER METAL LOCKERS VERIFY LOCATION IN ROOM. PROVIDE A 4"x14" CONCRETE BASE AND RUBBER BASE
2. VERIFY LOCATION OF ELECTRICAL PANELS
3. PLASTIC LAMINATE CASEWORK AND COUNTERTOPS WITH 4" BACKSPLASH
4. REFRIGERATOR BY OWNER
5. INSULATED TRAP AND HOT WATER LINE WRAP

PLUMBING FIXTURE KEYNOTES

- P1 WALL MOUNTED FLUSH VALVE WATER ~~CLOSET PER PLUMBING~~ MOUNTED AT ACCESSIBLE HEIGHT PER AC–XXX
- P2 WALL MOUNTED LAVATORY PER PLUMBING MOUNTED AT ACCESSIBLE HEIGHT PER AC–XXX ?
- P3 STAINLESS STEEL KITCHEN SINK WITH ACCESSIBLE FAUCET PER PLUMBING

LEGEND

- 2–HOUR RATED METAL STUD WALL TO UNDERSIDE OF ROOF STRUCTURE
- NON–RATED METAL STUD PARTITION WALL
- ACCESS FLOOR PER DETAIL 5/AD1.2 AND SPECIFICATIONS
- 001 — WALL TYPE SYMBOL, SEE AD1.2

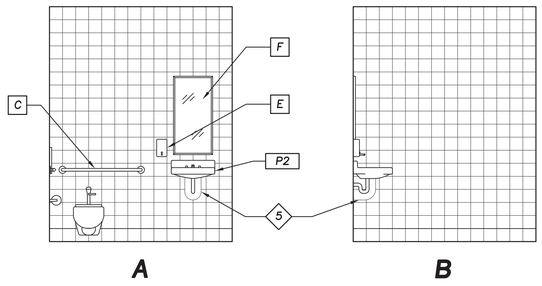

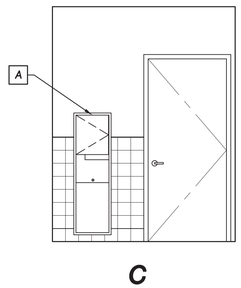

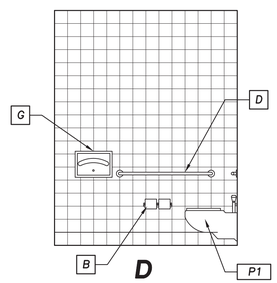

ACCESSORY SCHEDULE

	ITEM	MANUF.	CAT. NO.	FINISH	REMARKS
A	COMBO TOWEL DISPENSER/WASTE RECEPTACLE	BOBRICK	B–3942	SATIN FINISH STAINLESS STEEL	CLASSIC SERIES SEMI RECESSED
B	TOILET PAPER DISPENSER	BOBRICK	B–274	SATIN FINISH STAINLESS STEEL	SURFACE MOUNTED
C	36" GRAB BAR	BOBRICK	B–5806x36	SATIN FINISH STAINLESS STEEL	CONCEALED MOUNTING, 1–1/4" O.D.
D	42" GRAB BAR	BOBRICK	B–5806x42	SATIN FINISH STAINLESS STEEL	CONCEALED MOUNTING, 1–1/4" O.D.
E	SOAP DISPENSER	BOBRICK	B–2111	SATIN FINISH STAINLESS STEEL	SURFACE MOUNTED
F	MIRROR	BOBRICK	B–165–1836	SATIN FINISH STAINLESS STEEL	SURFACE MOUNTED
G	SEAT COVER DISPENSER	BOBRICK	B–221	SATIN FINISH STAINLESS STEEL	CLASSIC SERIES SURFACE MOUNTED

NOTES:
1. ACCESSORIES AND LOCATIONS TO CONFORM WITH ACCESSIBILITY DETAILS ON AC SHEETS
2. ACCESSORIES SHALL BE BOBRICK OR EQUAL.
3. LIST OF ACCESSORIES IS FOR EXAMPLE PURPOSES ONLY. PROVIDE ITEM COMPATIBLE WITH PRODUCTS IN EXISTING FACILITY AS REQUIRED.

INTERIOR ELEVATIONS UNISEX RESTROOM 205 — SCALE: 3/8"=1'-0" — 5

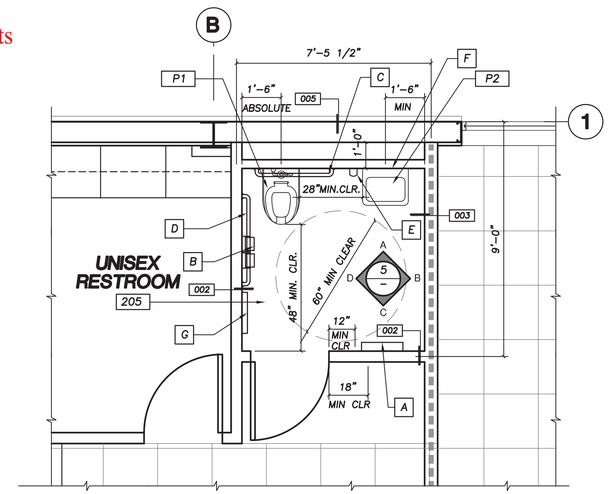

FOR ADDITIONAL DIMENSIONS AND MOUNTING HEIGHTS SEE AC SHEETS

N

ENLARGED FLOOR PLAN — SCALE: 3/8"=1'-0" — 2

REGISTERED PROFESSIONAL ENGINEER JURGEN MILCZEWSKY No. S2450 EXP. 3-31-13 STRUCTURAL STATE OF CALIFORNIA

DWP DRAWING NUMBER

REV	DESCRIPTION	DWN	CHK	APP	DATE
A	100% SUBMITTAL	BP	JM	–	11.30.11

LOS ANGELES
DEPARTMENT OF WATER AND POWER

HAYNES GENERATING STATION
UNITS 11-16

Kiewit
Kiewit Power
9401 Renner Boulevard
Lenexa, Kansas 66219

STRUCTURAL ENGINEERS:
J. MILCZEWSKY and ASSOCIATES
3275 E. DATE ST.
BREA, CA. 92823
(714) 335-1289 BUS
(714) 494-8012 FAX

JOB NUMBER 10–048

CONTROL BUILDING
ENLARGED FLOOR PLAN & INTERIOR ELEVATIONS

DESIGNED	–
DRAWN	BAP
CHECKED	JAM
APPROVED	–

DRAWING NUMBER: A2.2

990-AR-0003-001 - Packet 990-011 - Haynes 5 & 6 Repowering - 2010017 - Received: 11/22/2011